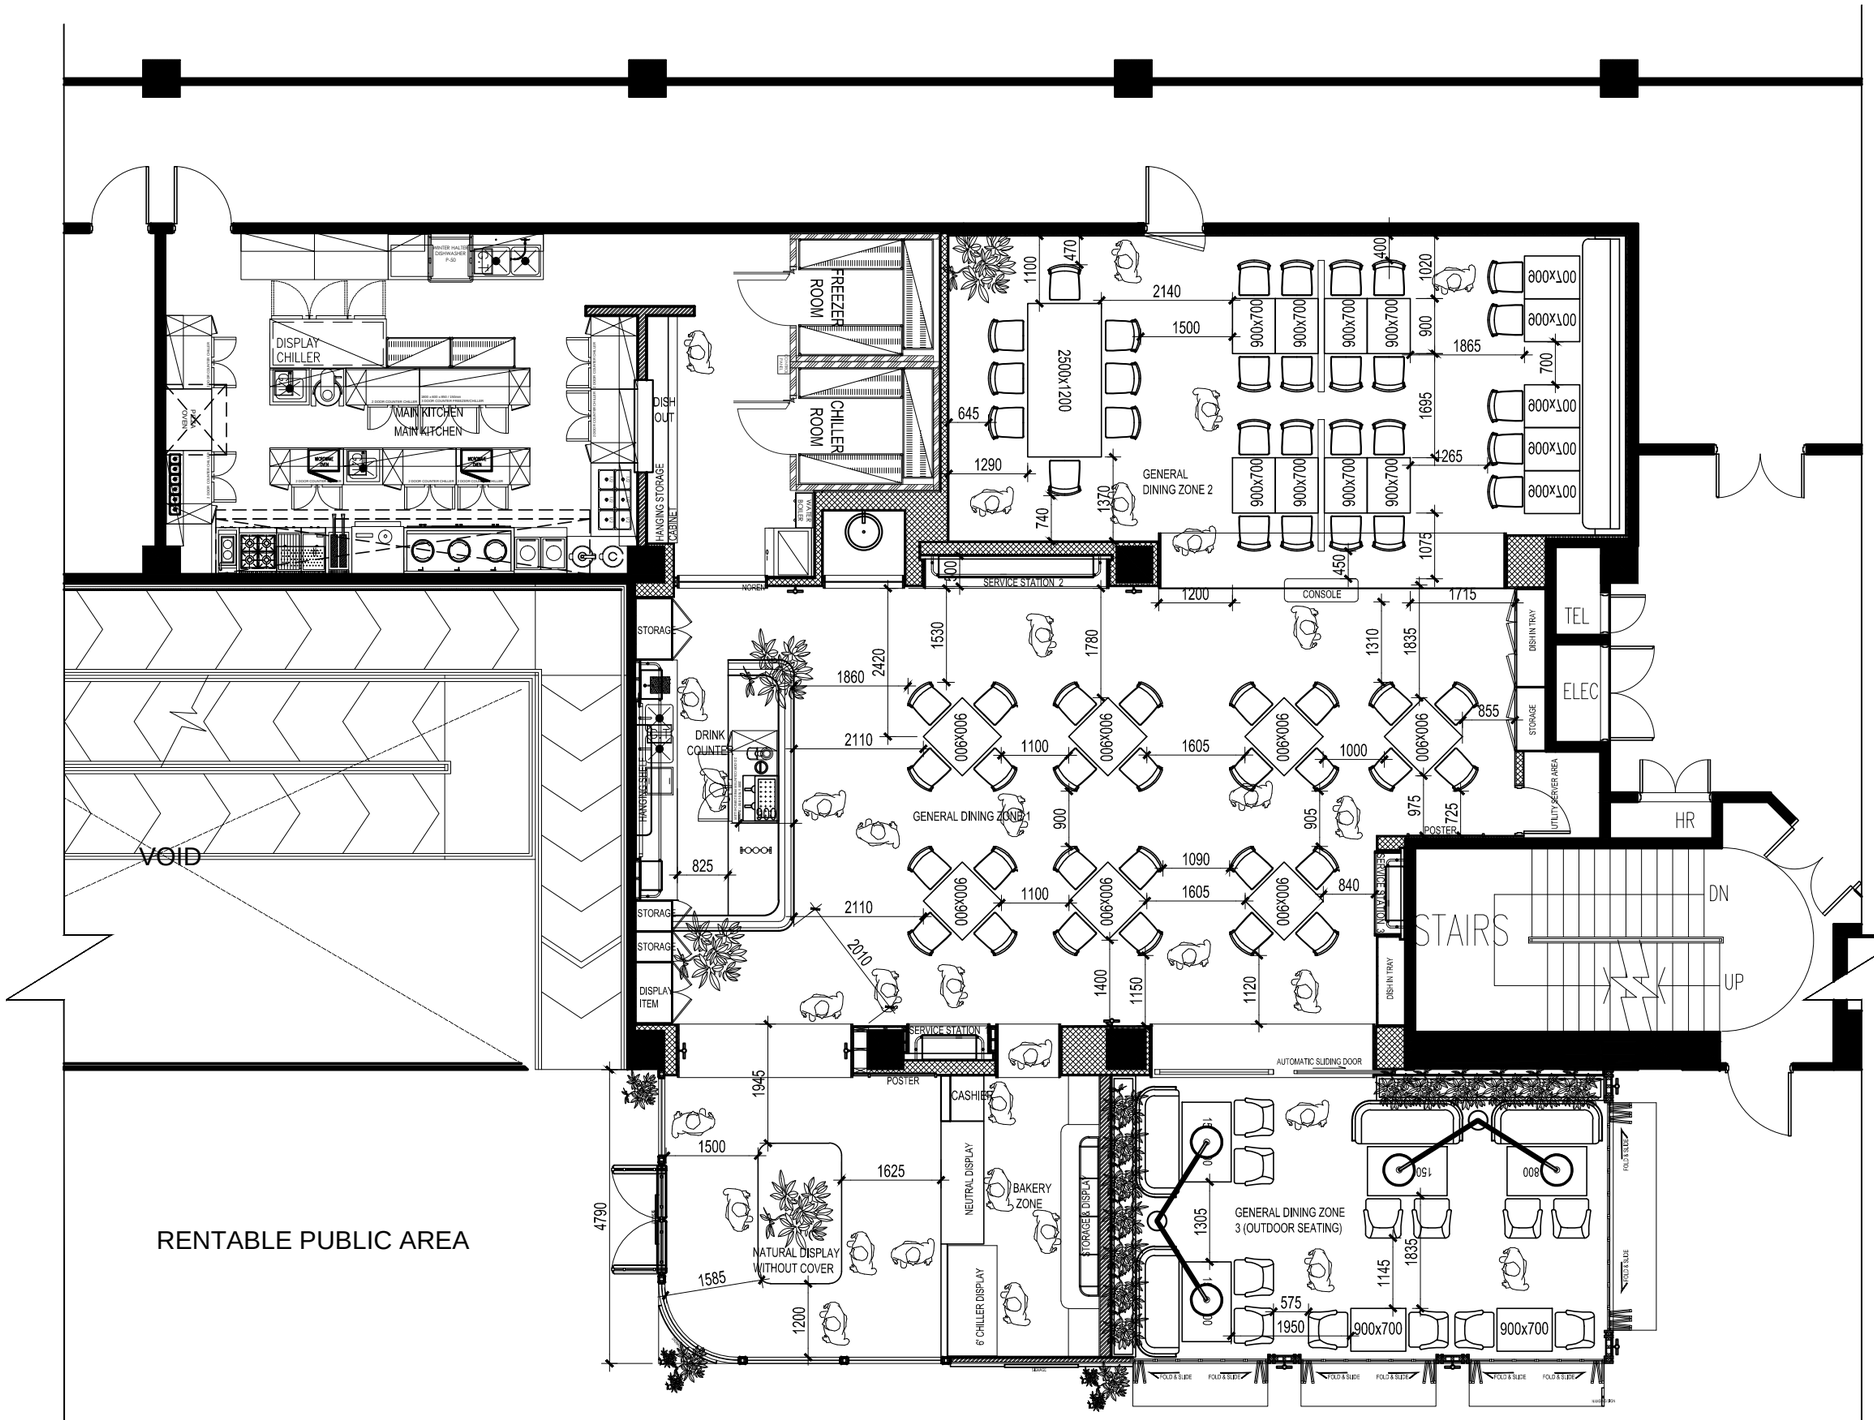

LEGEND		
AREA		3400 SQFT
FOYER & BAKERY ZONE		369SQFT
CASHIER		79 SQFT
DRINK COUNTER ZONE		174 SQFT
MAIN KITCHEN		527 SQFT
DISH IN ZONE		134 SQFT
STORAGE AND LOKER		82 SQFT
CUSTOMER WASHING AREA		47 SQFT
GENERAL DINING 1		855 SQFT
GENERAL DINING 2		666 SQFT
GENERAL DINING 3 (OUTDOOR SEATING)		467 SQFT
SEATING CAPACITY		74 PAX
2 SEATER (900X700 MM TABLE)	13 NOS	26 PAX
2 SEATER (900X700 MM SOFA TABLE)	2 NOS	4 PAX
4 SEATER (900X900 MM TABLE)	7 NOS	28 PAX
4 SEATER (1500X 800 MM TABLE)	2 NOS	8 PAX
8 SEATER (1200X2500 MM TABLE)	1 NOS	8 PAX

NOTE TO ALL CONTRACTORS & SUPPLIERS:
1. ALL DIMENSIONS TO BE VERIFIED ON SITE
2. JOINT LINES OF ANY MATERIAL FINISHES MUST BE CONTROLLED AND NOT BE DETERMINED BY LEFTOVER SIZES OF MATERIAL
3. ALL VERIFICATION ON DESIGN MATTERS MUST BE CARRIED OUT PRIOR TO ANY CONSTRUCTION WITH THE DESIGNER(S)
4. SAMPLES TO ARE TO BE SUBMITTED FOR APPROVAL.
5. MOCK UPS ARE TO BE FABRICATED FOR CLIENT'S COMMENT IF REQUIRED
6. CONTRACTOR TO SUBMIT AS BUILT DRAWINGS

LEGEND :

OWNER :

genius loci s d n b h d
interior architecture & design
3-6 block e2, jln pju 1/42a, dataran prima, 47301 petaling jaya, sel. talk : 03 7880 1000

GENERAL NOTES
1. CONTRACTORS TO VERIFY ALL SITE DIMENSIONS.
2. DO NOT SCALE DRAWINGS. PLEASE READ THIS DRAWING IN CONJUNCTION WITH OTHER RELEVANT DRAWINGS AND SPECIFICATIONS.
3. CONTRACTORS ARE RESPONSIBLE FOR NOTIFYING GL IF CONFUSION ARISES ON SITE OR IF DIMENSIONS AND/OR DETAILS ARE MISSING. FROM DRAWING SET BEFORE PROCEEDING AT SITE.
4. THIS DRAWING SHALL BE USED FOR CONSTRUCTION PURPOSES UNLESS CERTIFIED OTHERWISE.
5. ALL PRINTS, SPECIFICATIONS AND THEIR COPYRIGHT ARE THE PROPERTY OF GENIUS LOCI PTE LTD AND SHALL BE RETURNED AT THE COMPLETION OF THE WORK.
6. ALL DESIGNS ARE THE SOLE PROPERTY OF GENIUS LOCI PTE LTD AND MAY NOT BE USED WITHOUT THEIR WRITTEN PERMISSION.

DRAWN BY :	IG
CHECKED BY :	BK
DATE :	11.03.2022
SCALE :	AS SHOWN
DRAWING STATUS :	TENDER

PROJECT TITLE :
CAFE CHEF WAN @ AHP BUILDING, TTDI, PETALING JAYA

PAGE DRAWING TITLE :
FURNITURE LAYOUT PLAN

DRAWING NO : **PL.01**

REVISION : **R-**